527

555

556

41

5

526 525 524 523 522 521 419

511 512 513 514 515 516 517 518 519 520 432

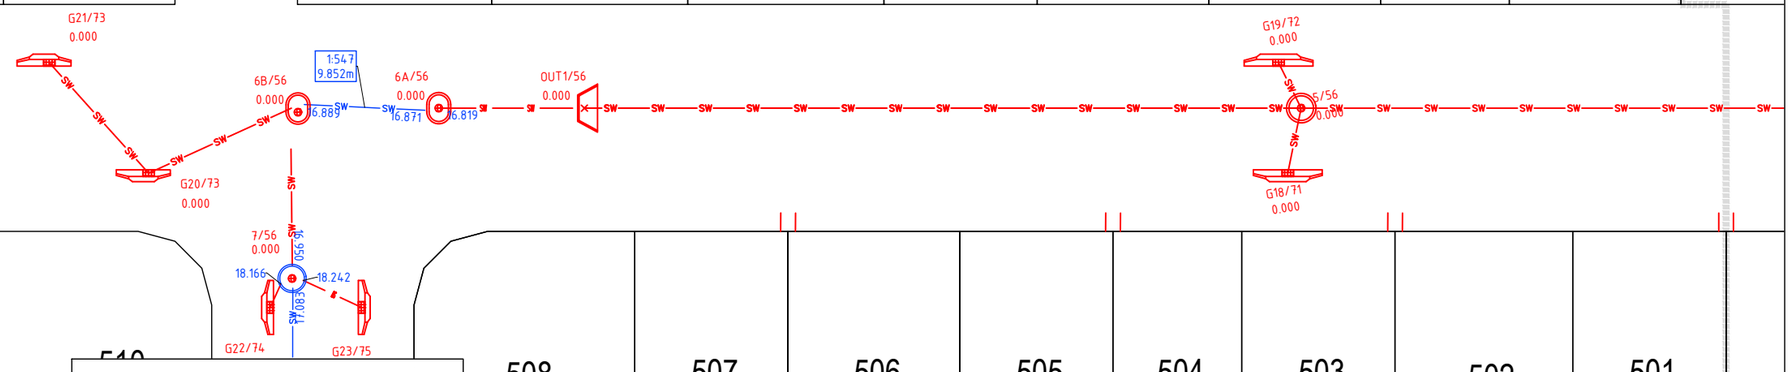

JOINS TO SHEET 5

508 507 506 505 504 503 502 501

JOINS TO SHEET 2

MNG
Brisbane Office
Level 3
108 Wickham Street
Fortitude Valley QLD 4006
p: (07) 3842 1000
e: brisbane@mngsurvey.com.au
w: mngsurvey.com.au
Perth | Brisbane | Melbourne | Sydney | Broome | South West WA

Progressive Ascon STORMWATER 1

Updated with Field data:
28/07/2026
Project Name: AIRE STAGE 3
Scale: 1:500

File: BRSS7657-
Drawn: RENAE.SCANLAN
Date: 30/07/2026

© MNG Survey 2026

555 556 418 417 416 415 414

413

412

411

410

409

408

407

406

522 521 419 420 421 422 423 424 425

519 520 432 431 430 429 428 427 426

502 501 433 434 435 436 437 438 439

4

JOINS TO SHEET 1

JOINS TO SHEET 4

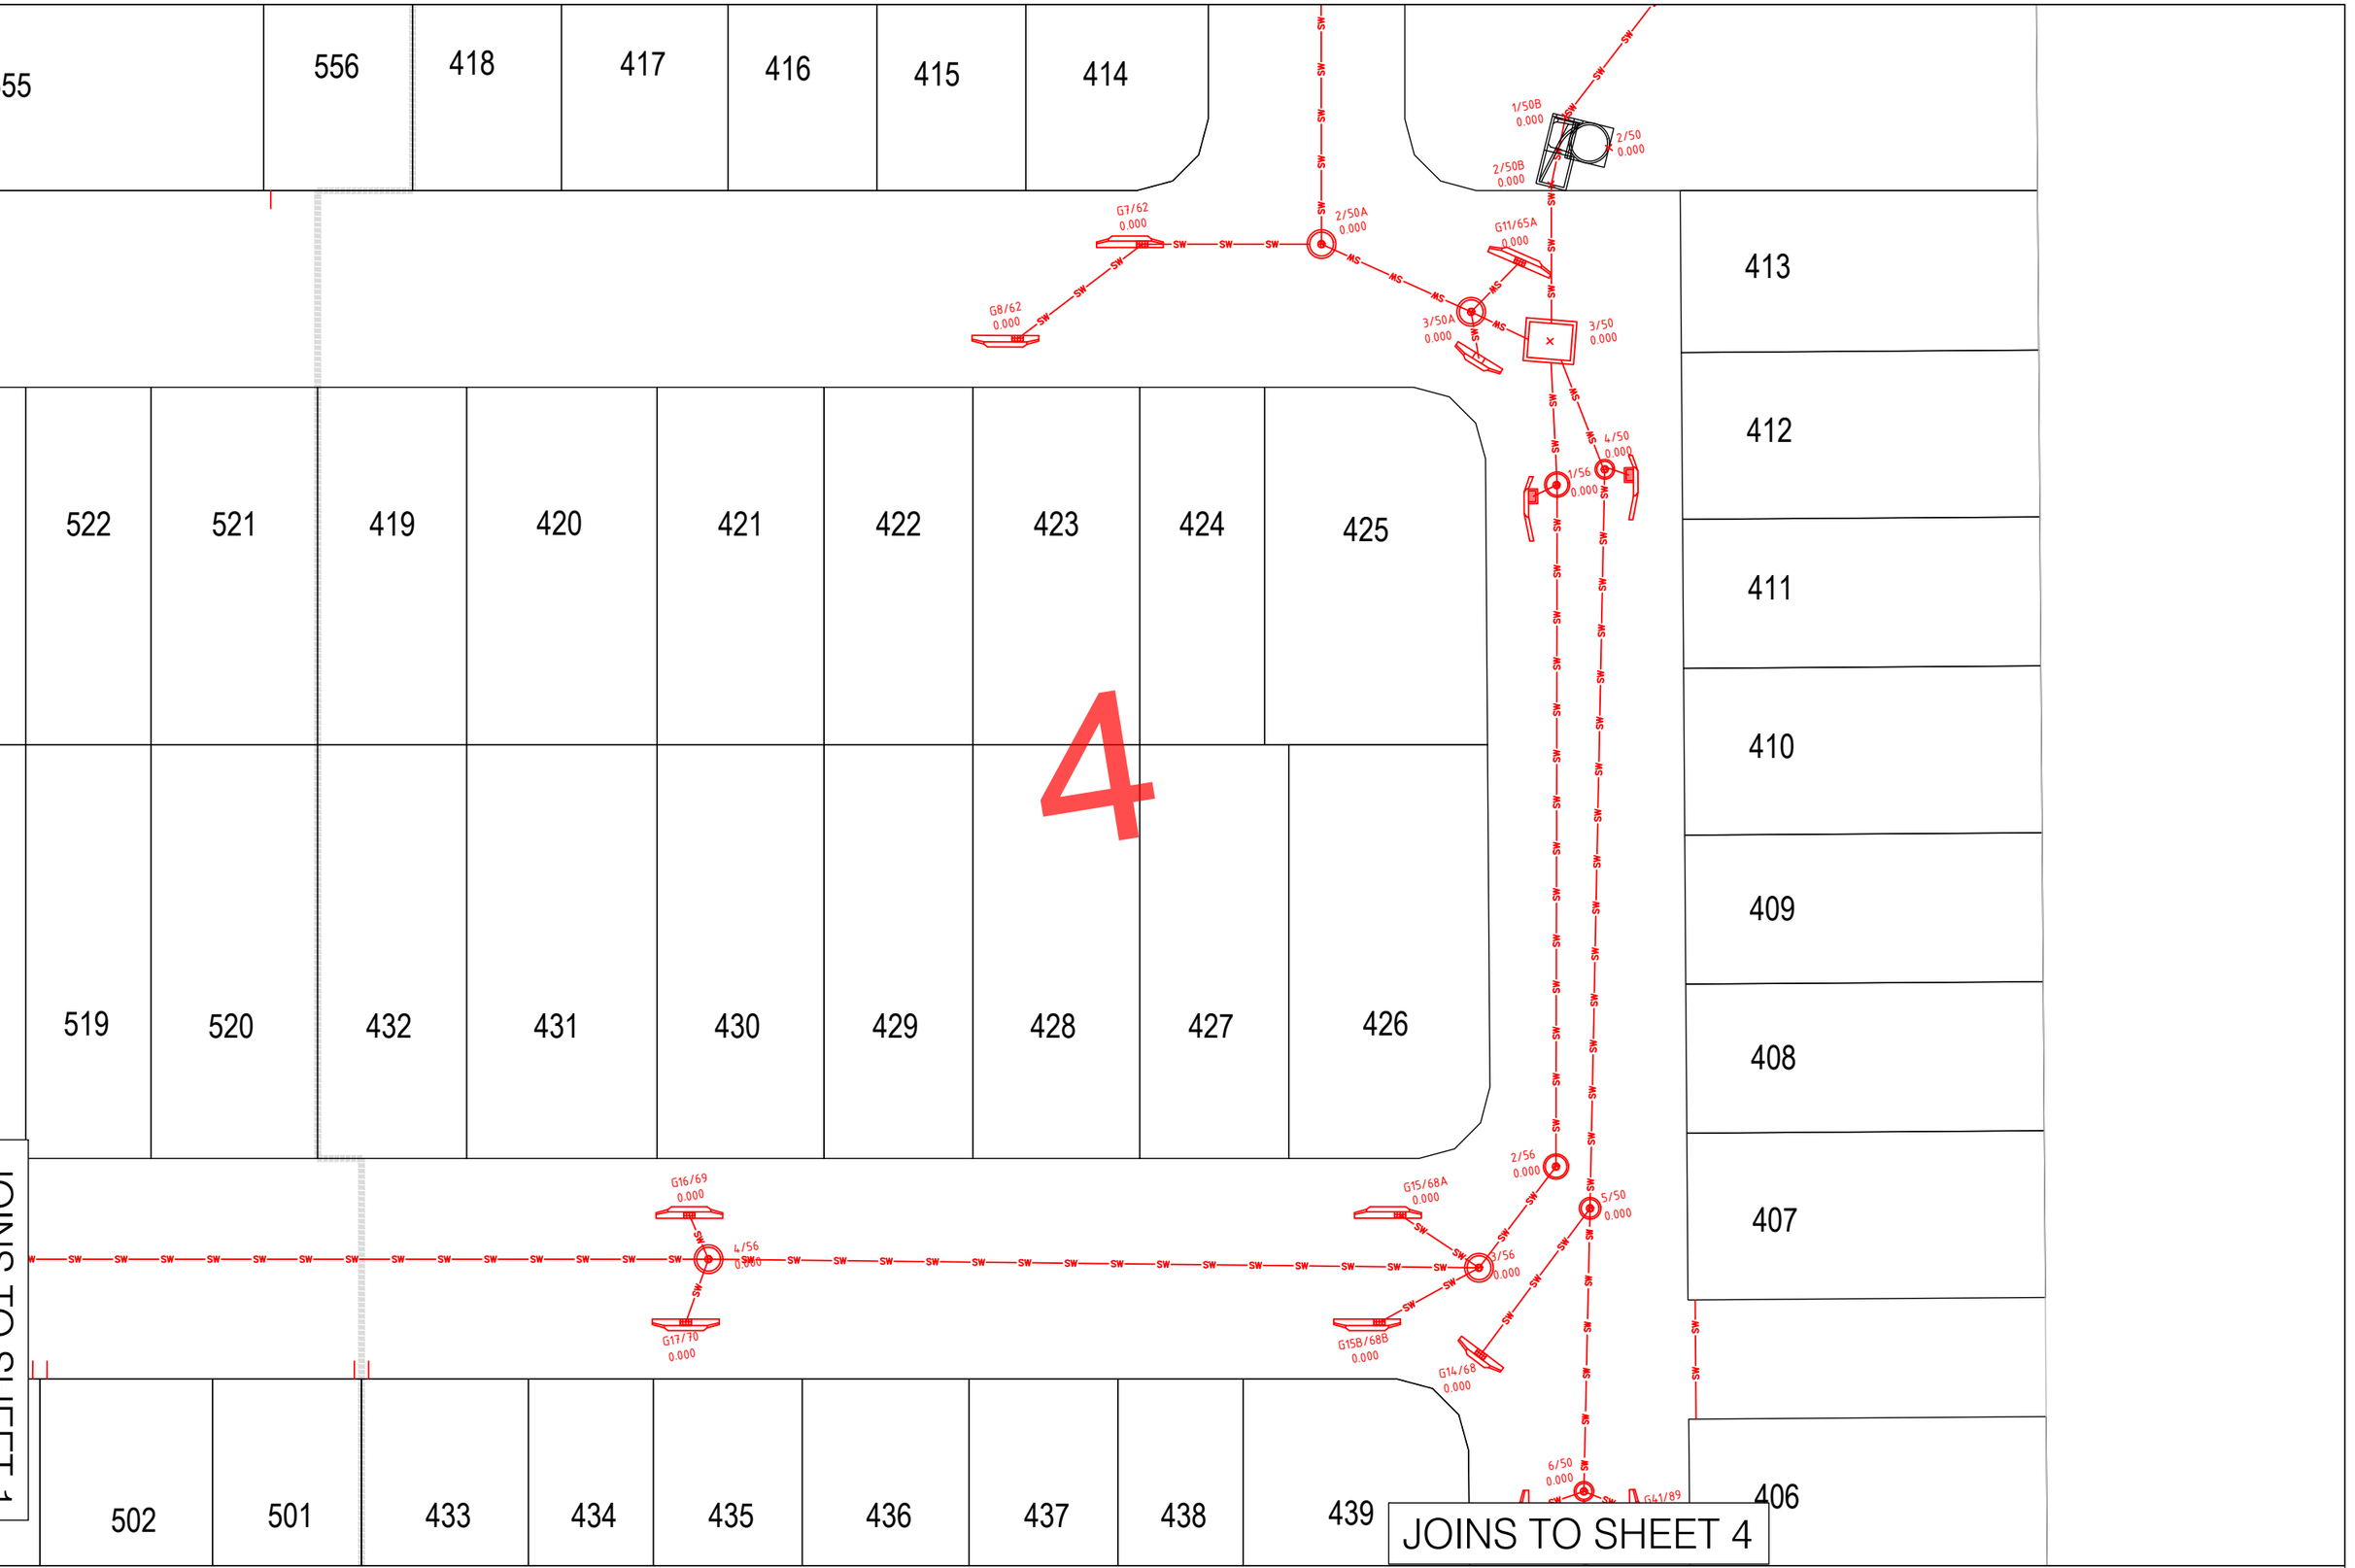

MNG

Brisbane Office
Level 3
108 Wickham Street
Fortitude Valley QLD 4006

p: (07) 3842 1000
e: brisbane@mngsurvey.com.au
w: mngsurvey.com.au

Perth | Brisbane | Melbourne | Sydney | Broome | South West WA

Progressive Ascon STORMWATER 2

Updated with Field data:
28/07/2026
Project Name: AIRE STAGE 3
Scale: 1:500

File: BRSS7657-
Drawn: RENAE.SCANLAN
Date: 30/07/2026

© MNG Survey 2026

JOINS TO SHEET 1

510
509
342
343
344
345
346
347

508 507 506 505 504 503 502 501 433

341 340 339 338 337 336 335 334 446

333 332 331 330 329 328 327 326 447

7/56
0.000
18.166
18.242
G22/74
0.000
G23/75
0.000
1938
59.116m
8/56
0.000
17.210
1:19
13.784m
17.952
17.992
G34/85
0.000
1:112
70.528m
18.620
G35/85
0.000
18.775
18.777
G39/87
0.000
G38/86
0.000
1:205
16.169m
17.898
1388
12.478m
9/56
0.000
G24/76
0.000
G25/77
0.000
17.352
1918
56.944m
SW

JOINS TO SHEET 4

JOINS TO SHEET 5

3

MNG
Brisbane Office
Level 3
108 Wickham Street
Fortitude Valley QLD 4006
p: (07) 3842 1000
e: brisbane@mngsurvey.com.au
w: mngsurvey.com.au
Perth | Brisbane | Melbourne | Sydney | Broome | South West WA

ASCON STORMWATER
DESIGN STORMWATER

Progressive Ascon STORMWATER 3

Updated with Field data:
28/07/2026
Project Name: AIRE STAGE 3
Scale: 1:500

File: BRSS7657-
Drawn: RENAE.SCANLAN
Date: 30/07/2026

© MNG Survey 2026

JOINS TO SHEET 2

JOINS TO SHEET 3

405
404
403
402
401
117
116
445
444
443
442
441
440
447
448
449
450
451
452
453
424
123
122
121
120
119
118

G37/85
0.000

G37/85
0.000

7/50
0.000

G42/90
0.000

G43/90
0.000

G44/91
0.000

8/50
0.000

G45/92
0.000

MNG
Brisbane Office
Level 3
108 Wickham Street
Fortitude Valley QLD 4006
p: (07) 3842 1000
e: brisbane@mngsurvey.com.au
w: mngsurvey.com.au
Perth | Brisbane | Melbourne | Sydney | Broome | South West WA

ASCON STORMWATER
DESIGN STORMWATER

Progressive Ascon STORMWATER 4

Updated with Field data:
28/07/2026
Project Name: AIRE STAGE 3
Scale: 1:500

File: BRSS7657-
Drawn: RENAE.SCANLAN
Date: 30/07/2026

© MNG Survey 2026

JOINS TO SHEET 3

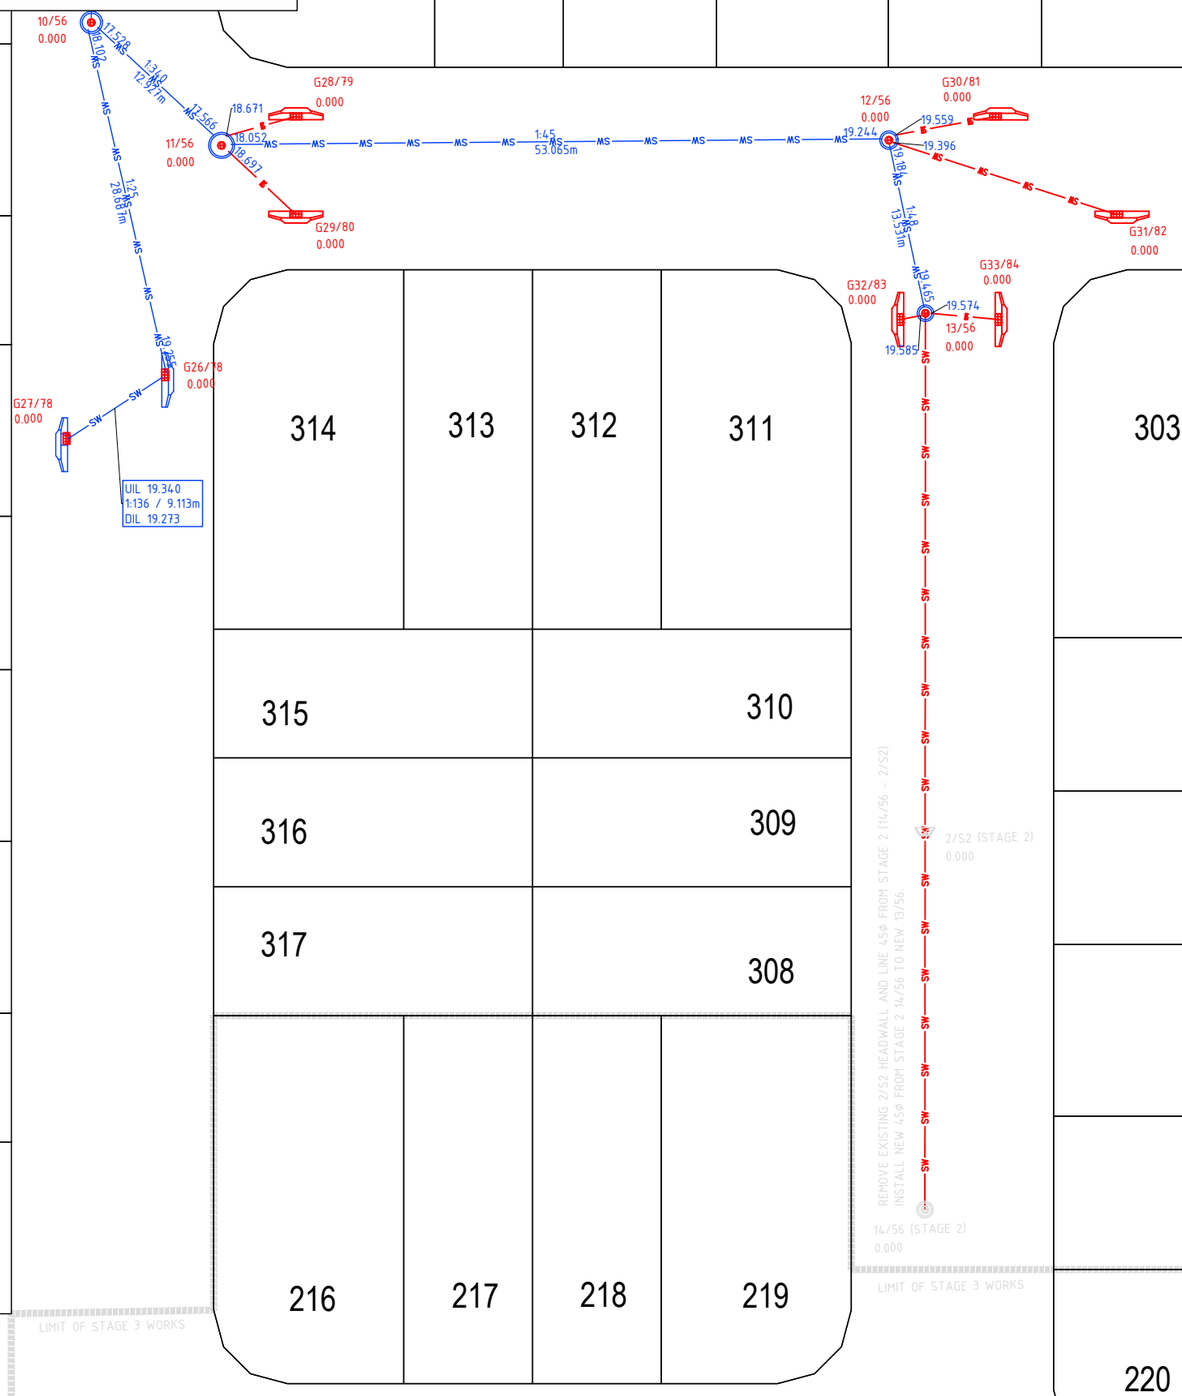

318 319 320 321 322 323 324 325 124

349

350

351

352

353

354

355

356

215

314 313 312 311

315 310

316 309

317 308

216 217 218 219

303 302 301 153

304 154

305 155

306 156

307 157

220 158

MNG
Brisbane Office
Level 3
108 Wickham Street
Fortitude Valley QLD 4006
p: (07) 3842 1000
e: brisbane@mngsurvey.com.au
w: mngsurvey.com.au
Perth | Brisbane | Melbourne | Sydney | Broome | South West WA

ASCON STORMWATER SW SW SW SW SW

DESIGN STORMWATER SW SW SW SW SW

Progressive Ascon STORMWATER 5

Updated with Field data:
28/07/2026

Project Name: AIRE STAGE 3
Scale: 1:500

File: BRSS7657-
Drawn: RENAE.SCANLAN
Date: 30/07/2026

© MNG Survey 2026